1 Monitor Drive
Concord, New Hampshire

Third Floor

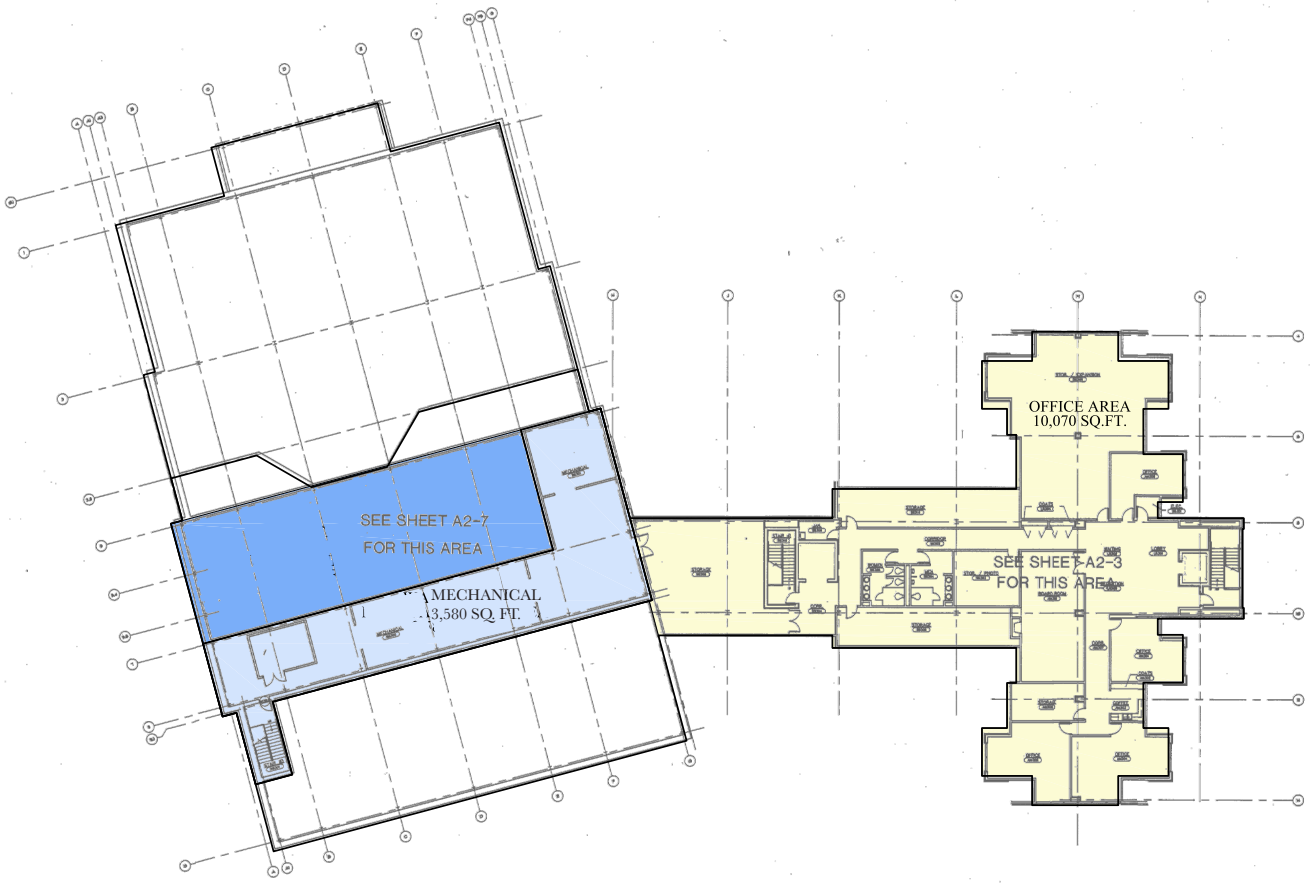

Total Available:
± 13,650 SQ. FT.

REFERENCE PLAN: THIRD FLOOR
1/16" = 1'-0"
A0-4 8/23/88

NOTE:
SEE "A" PLANS FOR ACTURAL LAYOUT, DIMENSIONS, NOTES, ETC.

REV. NO.	REVISIONS	DATE

PROJECT: 1 MONITOR DRIVE
CONCORD, NEW HAMPSHIRE

SUBJECT: THIRD FLOOR PLAN
SCALE: AS NOTED
DATE: 02/12/19

UDELSMAN ASSOCIATES
ARCHITECTURE • PLANNING • DESIGN
161 FEDERAL HILL ROAD
HOLLIS, NEW HAMPSHIRE 03049
603-465-6960

PROJECT NO.: 1912

SHEET NO.: A3

©UDELSMAN ASSOCIATES, 2019